Water Application

Classic 8

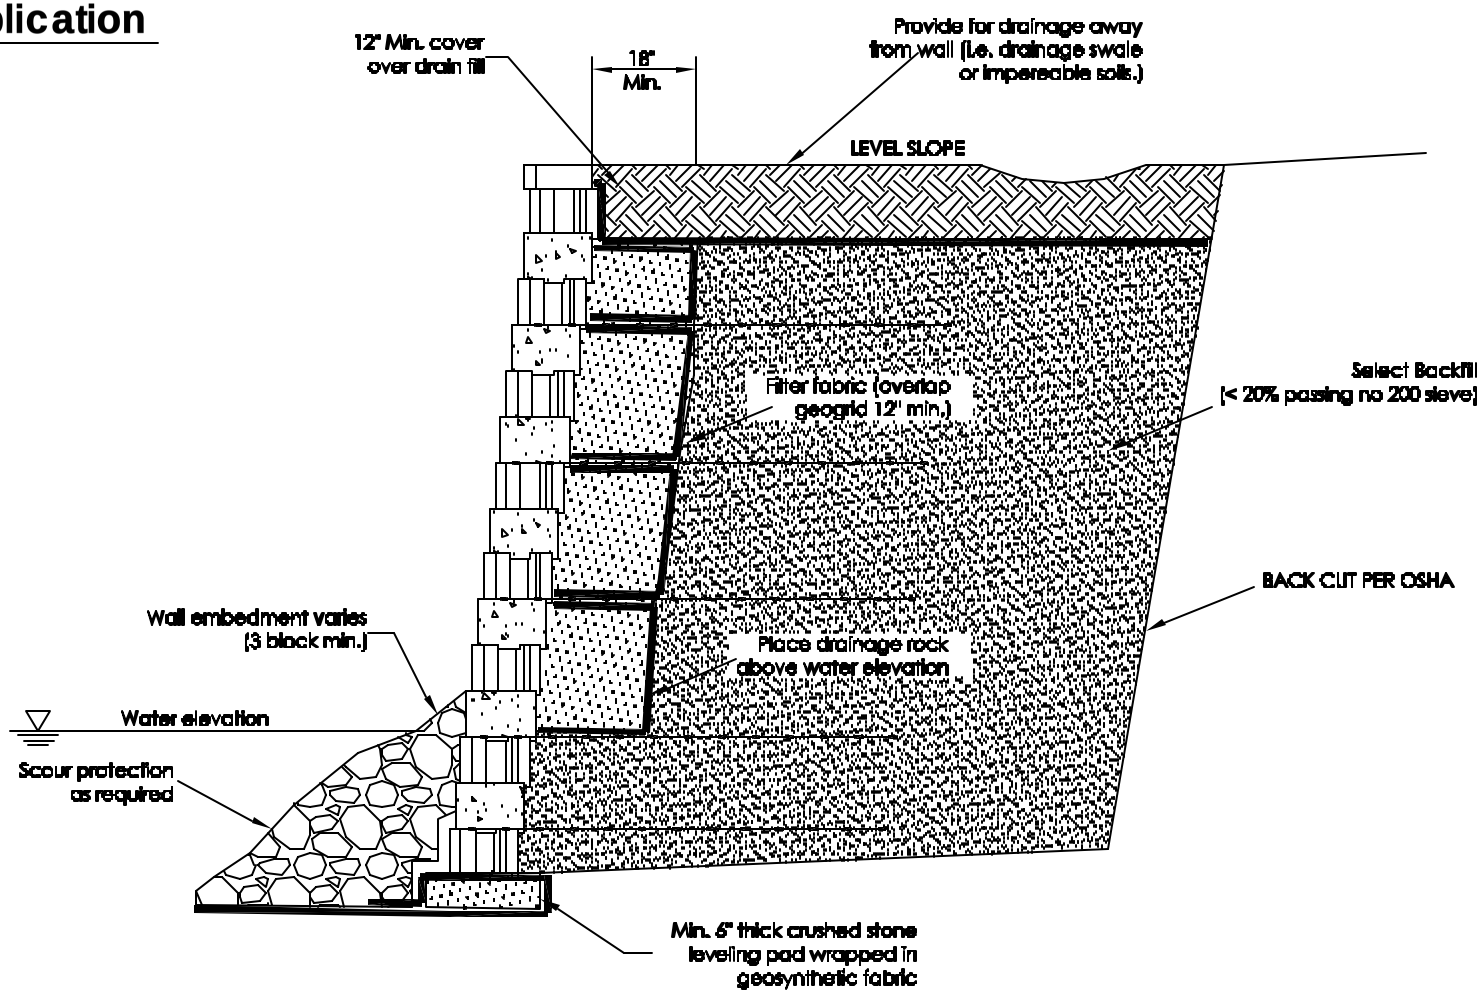

This drawing is furnished for preliminary design purposes only, and should not be used for final design drawings or construction drawings without the certification of a professional engineer registered in the state in which the wall will be constructed

No.	Date.	Revision.	By.

PREPARED BY

RETAINING WALLS
A better way!

Legend

XX
YY

WATER APPLICATION

CCC
DDD
#
$
MM/DD/YYYY
WWWPRO#